Bilquist Sidewalk Frontage Without Landscaping and Three Travel Lanes

Preliminary Design Subject to Change
Date: June 2022

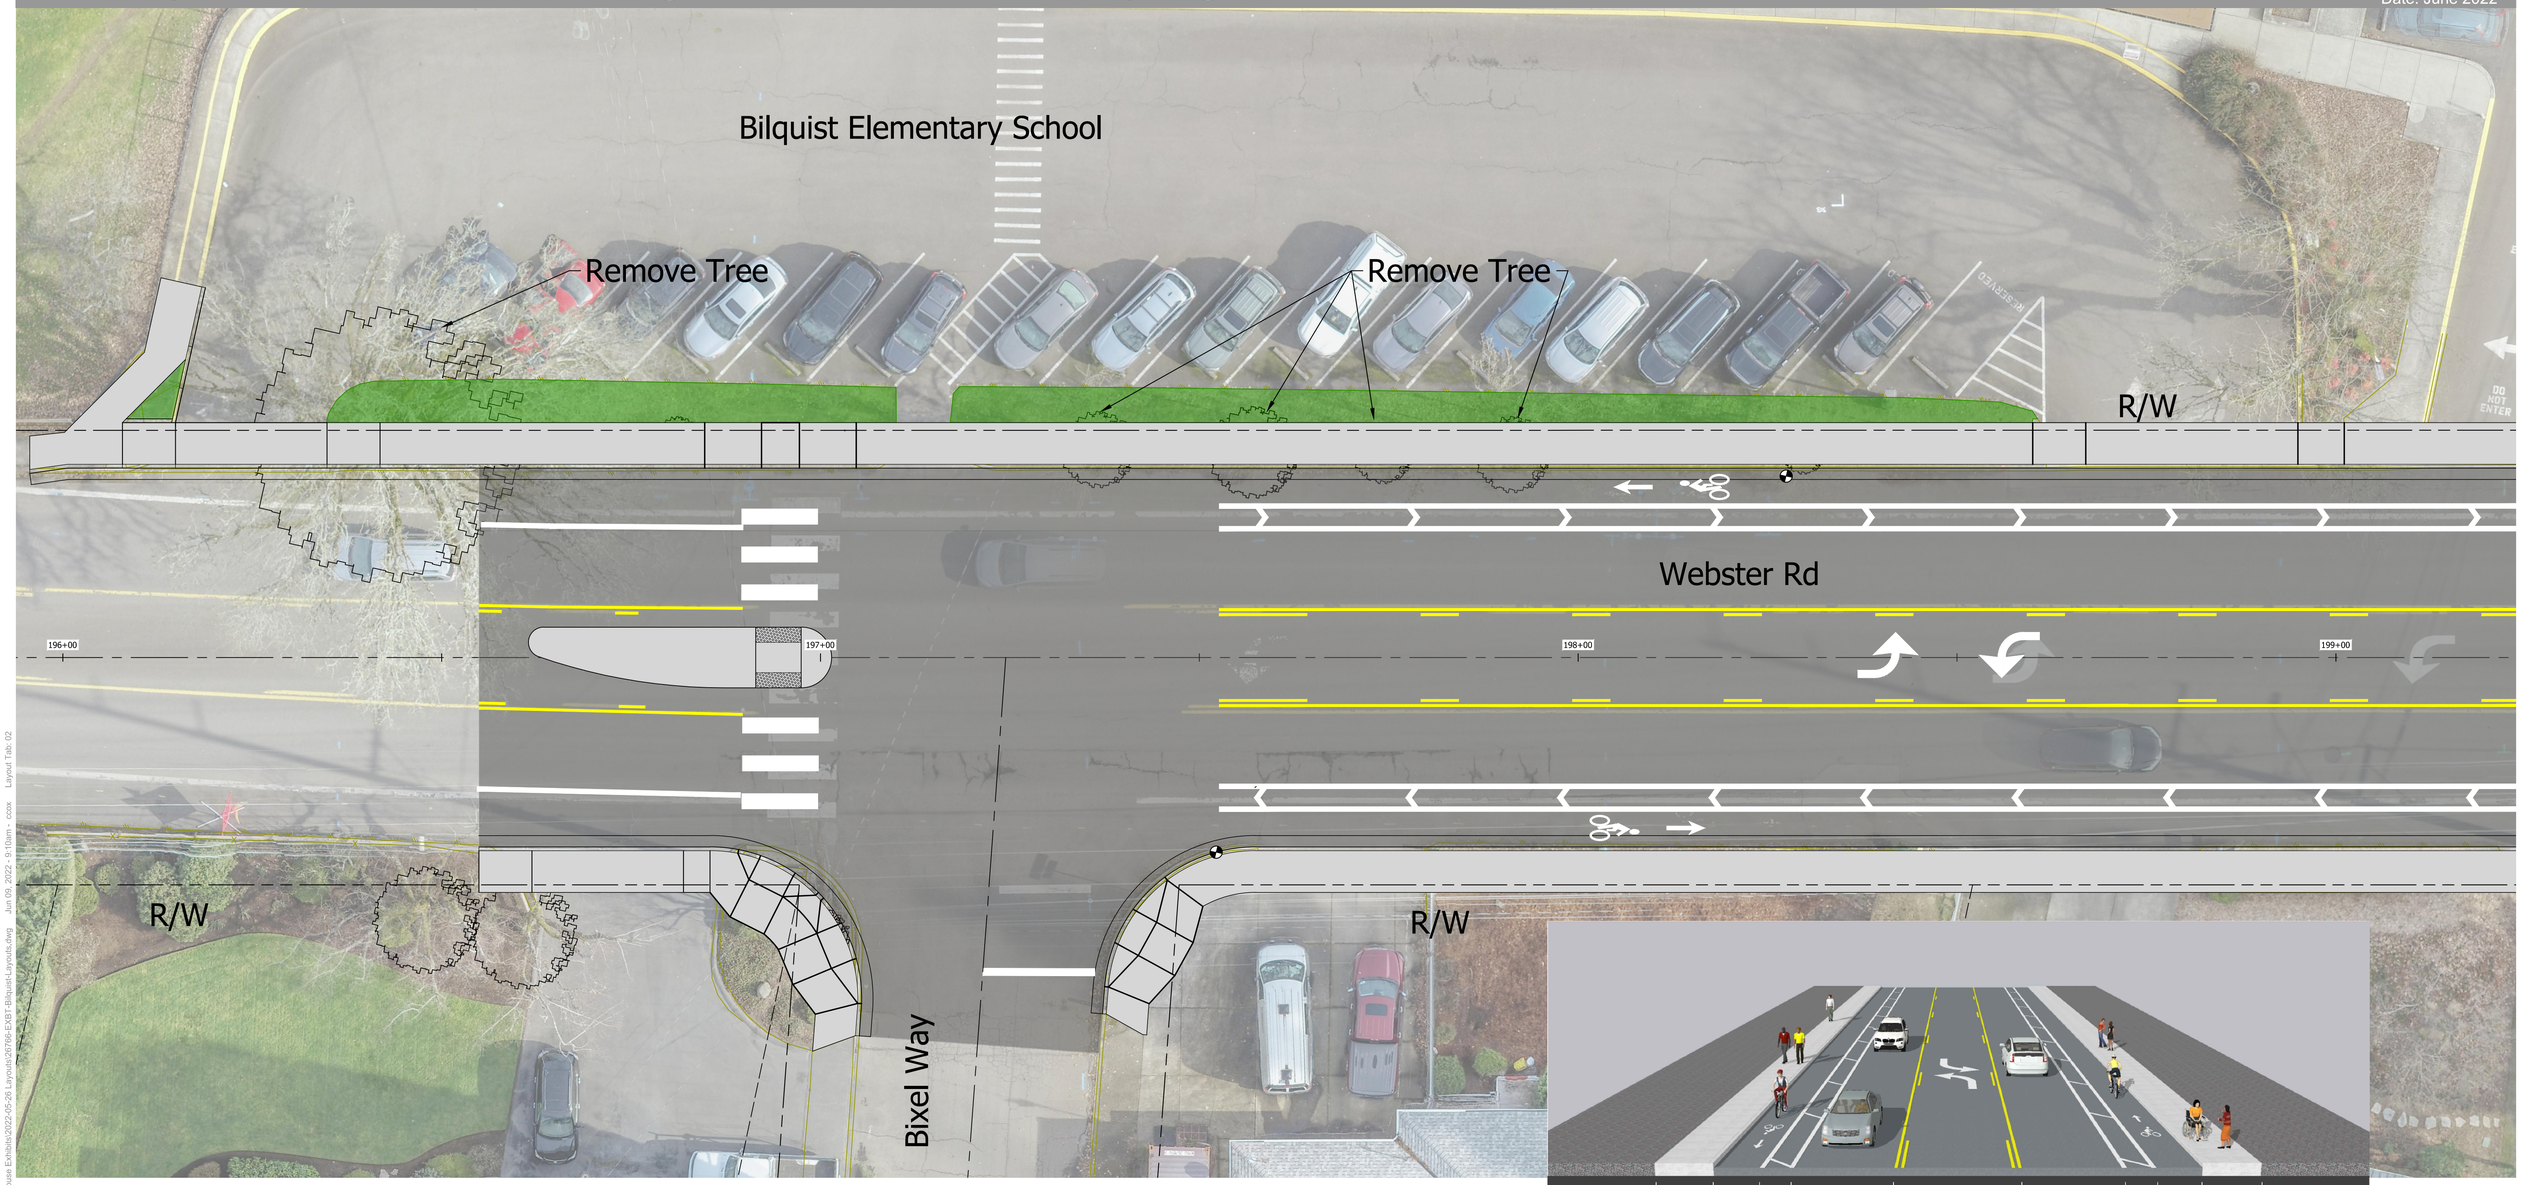

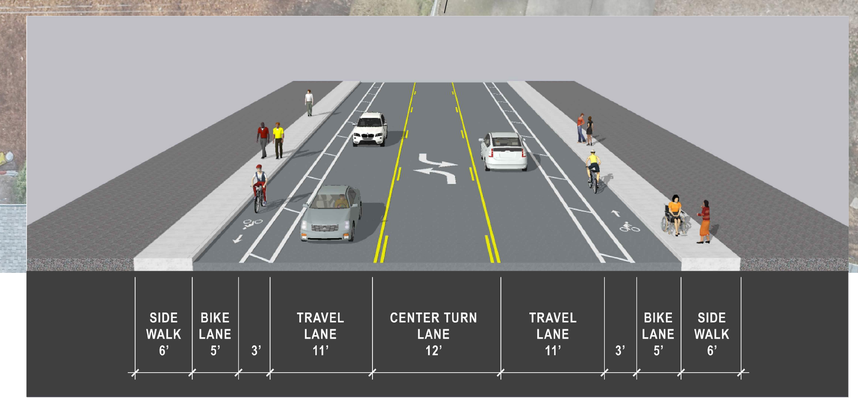

Three Lanes without Landscape Strip

Scale: 1" = 10'

10 5 0 10

KITTELSON & ASSOCIATES
PHONE: (503) 228-5230 CONTACT: Cedomir Jesic, PE and Caleb Cox, PE

CLACKAMAS COUNTY

H:\26\26766 - Bilquist Elementary School - Sidewalk\design\Exhibits\2022-06-01 Open House Exhibits\2022-05-26 Layouts\26766-EXB1-Bilquist-Layouts.dwg Jun 09, 2022 - 9:10am - ccox Layout Tab: 02