JOHNSON CREEK BLVD.
PAVING AND CURB RAMPS

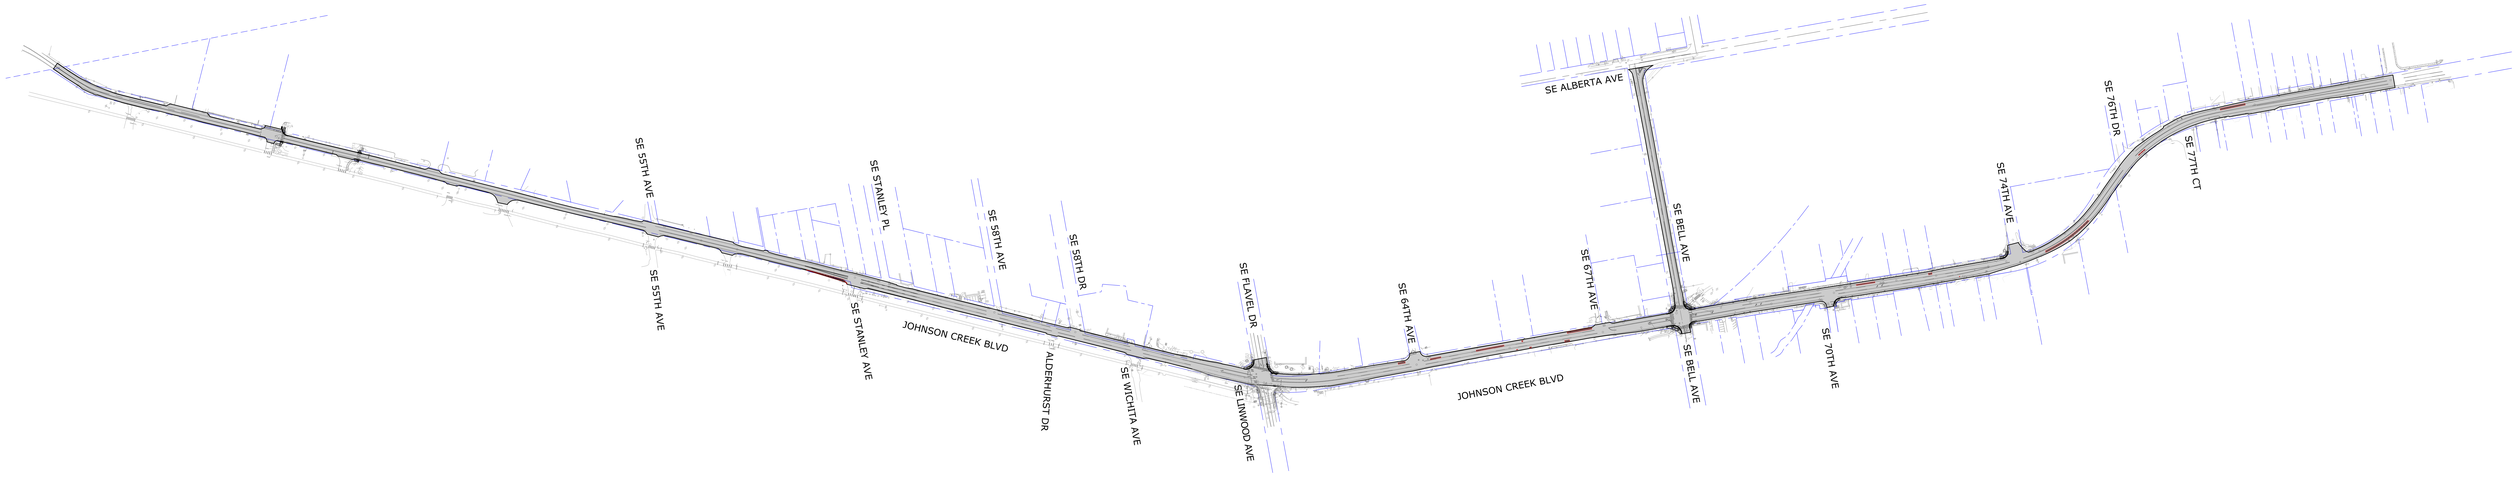

Legend:
- Existing Right-Of-Way
- Proposed Edge of Pavement
- Existing Property Line
- Proposed Pavement
- Proposed Sidewalk
- Proposed Full Depth Repair

100 50 0 100 200
SCALE IN FEET

consor

CLACKAMAS COUNTY

Design is Preliminary and Subject to Change