K19276 Jennings Ave: OR 99E to Oatfield Rd
Clackamas County Project 1831-22234

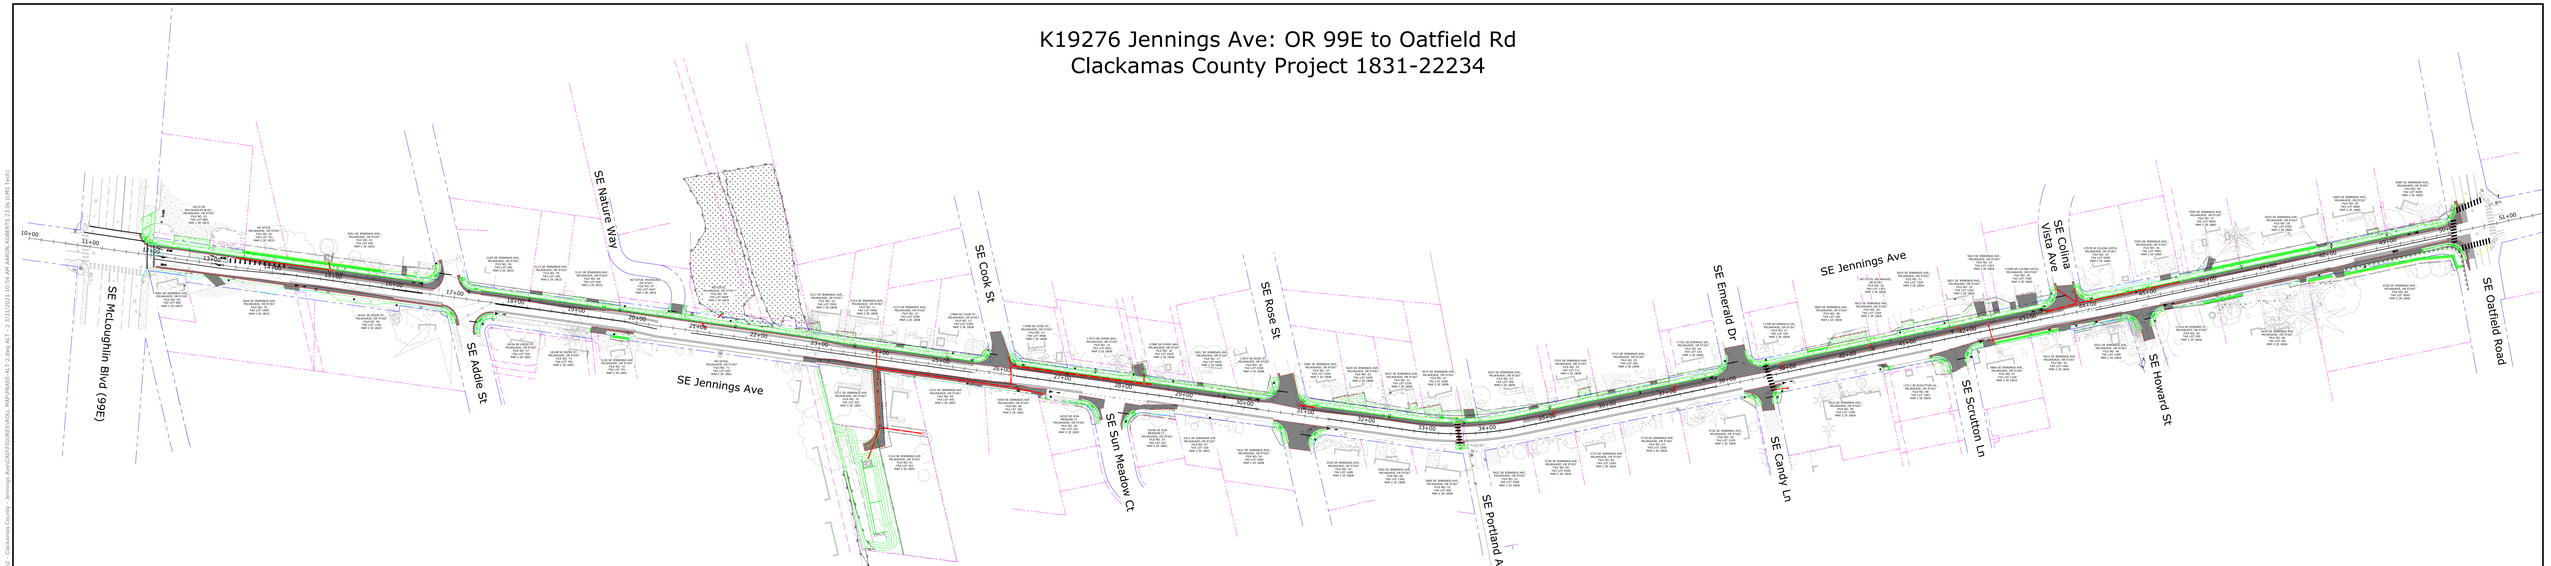

Legend:

- Proposed Centerline
- Existing Right-Of-Way
- Proposed Right-Of-Way
- Existing Property Line
- Existing Easement
- Temporary Construction Easement
- Permanent Slope and Utility Easement
- Permanent Slope and Facility Easement
- Permanent Access, Slope, and Utility Easement
- Wetland Boundary
- Wetland Area
- Proposed Edge of Pavement
- Proposed Gravel Edge
- Proposed Sidewalk
- Proposed Grind/Inlay
- Proposed Pavement
- Proposed Storm Pipe
- Proposed Crosswalk
- Proposed Cut Line
- Proposed Fill Line

50 25 0 50 100
SCALE IN FEET

murraysmith

CLACKAMAS COUNTY

Design is Preliminary and Subject to Change