LEGEND

- EXISTING PROPERTY LINE OR RIGHT OF WAY LINE
- PROPOSED TEMPORARY CONSTRUCTION EASEMENT
- PROPOSED RIGHT OF WAY LINE
- PROPOSED CURB LINE
- PROPOSED SIDEWALK LINE
- PROPOSED DRIVEWAY LINE
- PROPOSED RETAINING WALL
- PROPOSED BRIDGE AND RETAINING WALL WORK
- PROPOSED PAINT STRIPE
- PROPOSED STORM SEWER LINE
- PROPOSED SECURITY FENCE

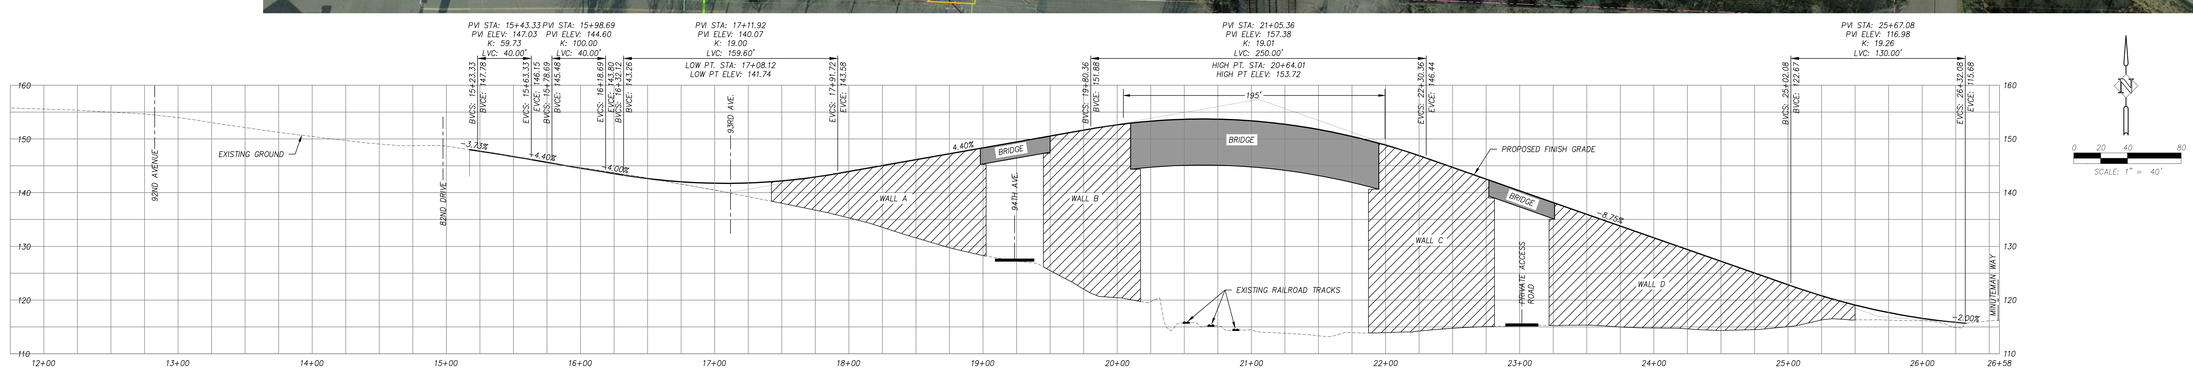

TOLBERT STREET PROFILE

SCALE: 1"=40' H 1"=10' V

CLACKAMAS COUNTY

HHPR Harper Houf Peterson Righellis Inc.

ENGINEERS • PLANNERS
LANDSCAPE ARCHITECTS • SURVEYORS

TOLBERT STREET

CONSTRUCTION OVERVIEW MAP

DATE: 7/15/2015