CORRIDOR ROLL PLOT

PRELIMINARY DESIGN

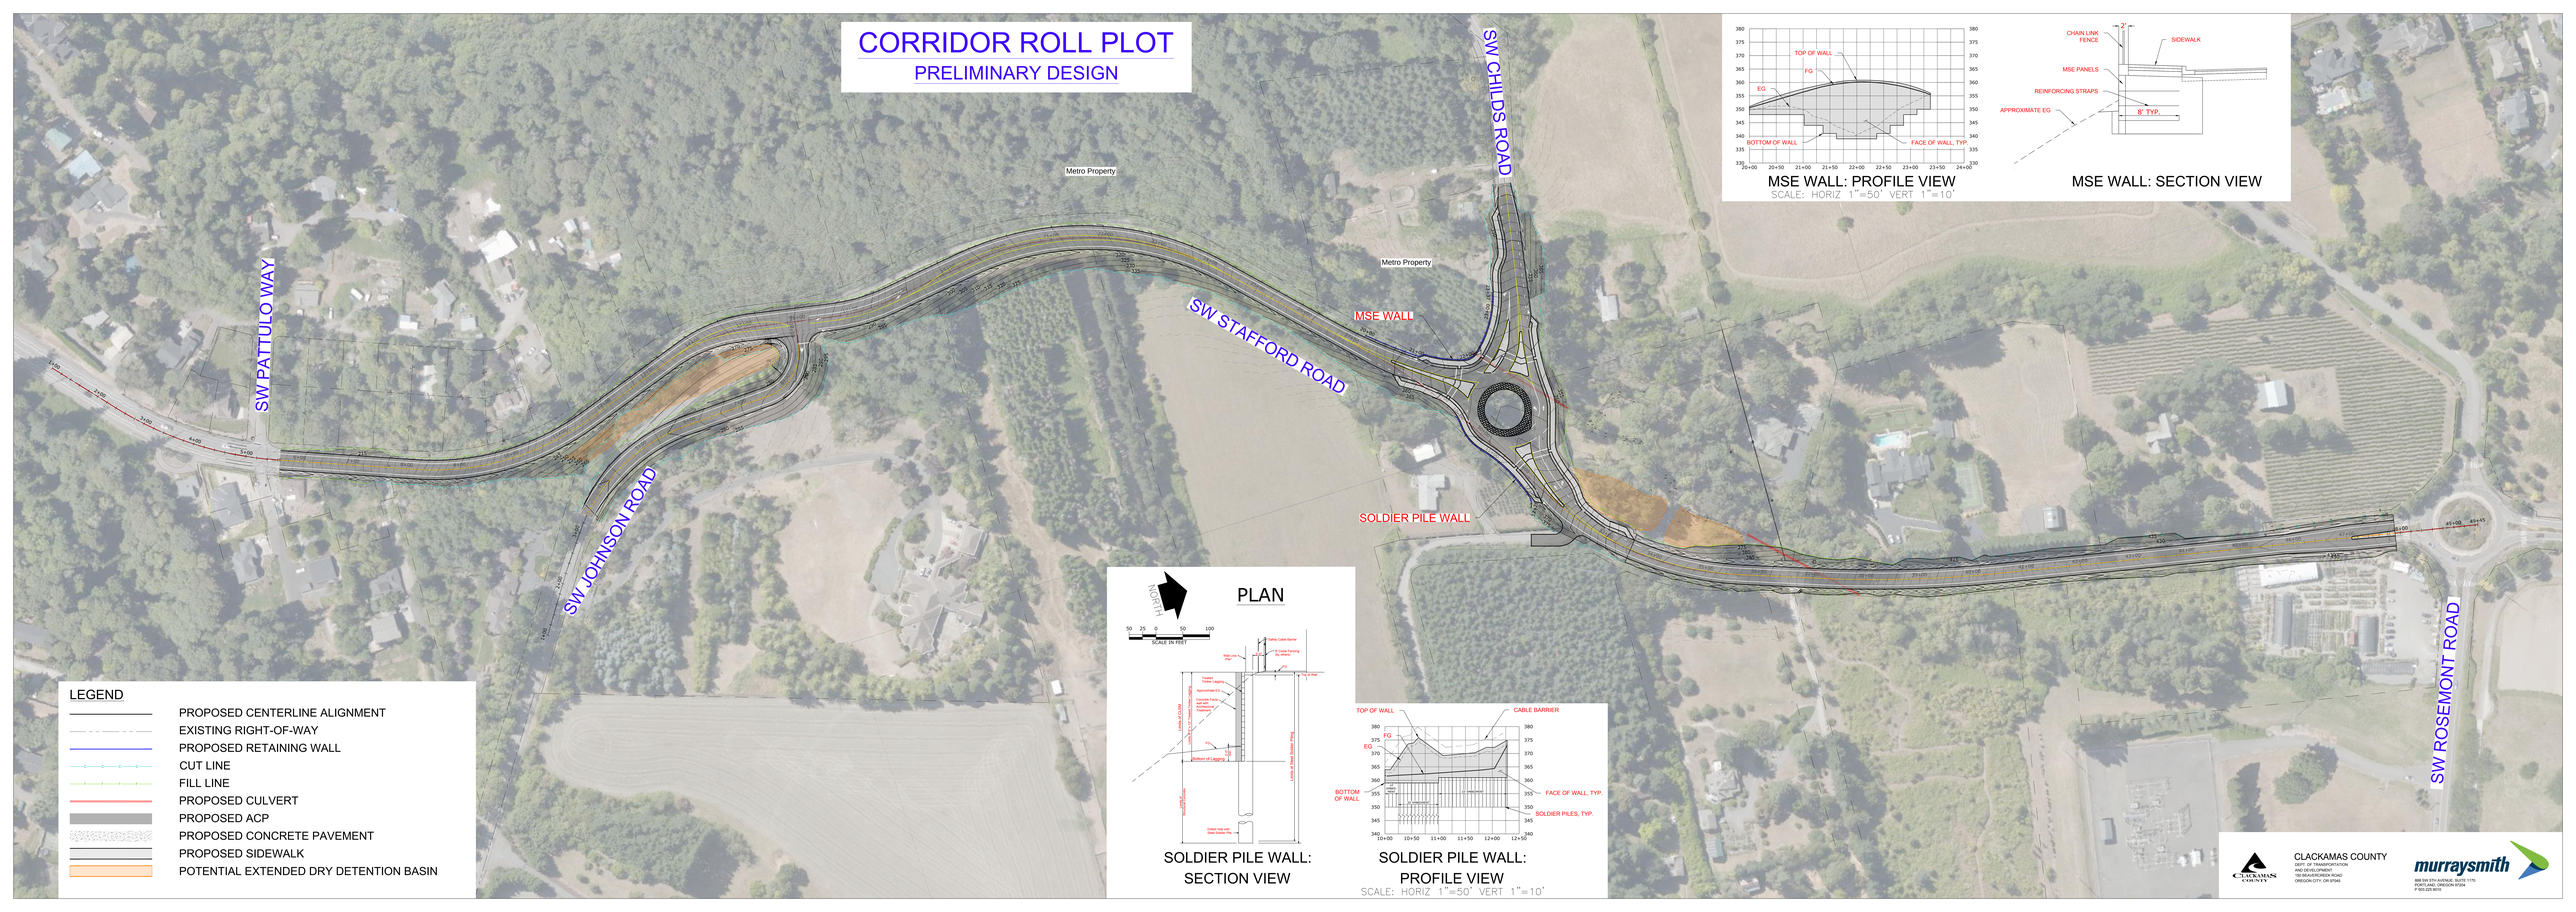

MSE WALL: PROFILE VIEW

SCALE: HORIZ 1"=50' VERT 1"=10'

MSE WALL: SECTION VIEW

PLAN

SOLDIER PILE WALL: SECTION VIEW

SOLDIER PILE WALL: PROFILE VIEW

SCALE: HORIZ 1"=50' VERT 1"=10'

LEGEND

- PROPOSED CENTERLINE ALIGNMENT
- EXISTING RIGHT-OF-WAY
- PROPOSED RETAINING WALL
- CUT LINE
- FILL LINE
- PROPOSED CULVERT
- PROPOSED ACP
- PROPOSED CONCRETE PAVEMENT
- PROPOSED SIDEWALK
- POTENTIAL EXTENDED DRY DETENTION BASIN

CLACKAMAS COUNTY
DEPT. OF TRANSPORTATION AND DEVELOPMENT
150 BEAVERCREEK ROAD
OREGON CITY, OR 97045

murraysmith
888 SW 5TH AVENUE, SUITE 1170
PORTLAND, OREGON 97204
P 503.225.9010