To request translation or disability-related accommodations, please contact us at **DTDcompliance@clackamas.us** | **503-742-4400**.

Si quiere solicitar servicios de traducción o adaptaciones para la discapacidad, contáctenos en/al **DTDcompliance@clackamas.us** | **503-742-4400**.


Чтобы запросить перевод или приспособления, связанные с инвалидностью, пожалуйста, свяжитесь с нами по:
DTDcompliance@clackamas.us | **503-742-4400**.

Щоб попросити переклад або спеціальні послуги для осіб з особливими потребами, зверніться до нас, скориставшись такими контактними даними:
DTDcompliance@clackamas.us | **503-742-4400**.


如需翻译服务或残障相关的协助，请与我们联系：
DTDcompliance@clackamas.us | **503-742-4400**。

Để yêu cầu dịch vụ dịch thuật hoặc điều chỉnh liên quan đến tình trạng khuyết tật, vui lòng liên hệ với chúng tôi qua **DTDcompliance@clackamas.us** | **503-742-4400.**

Clackamas County
www.clackamas.us

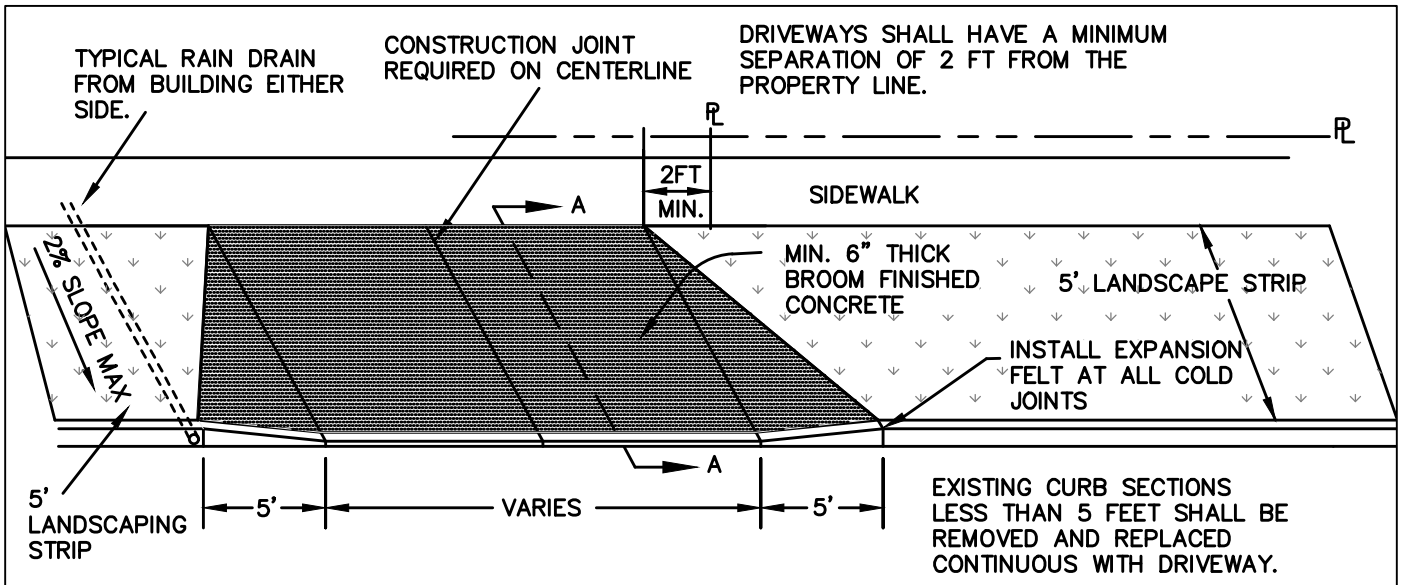

TYPICAL DRIVEWAY APRON

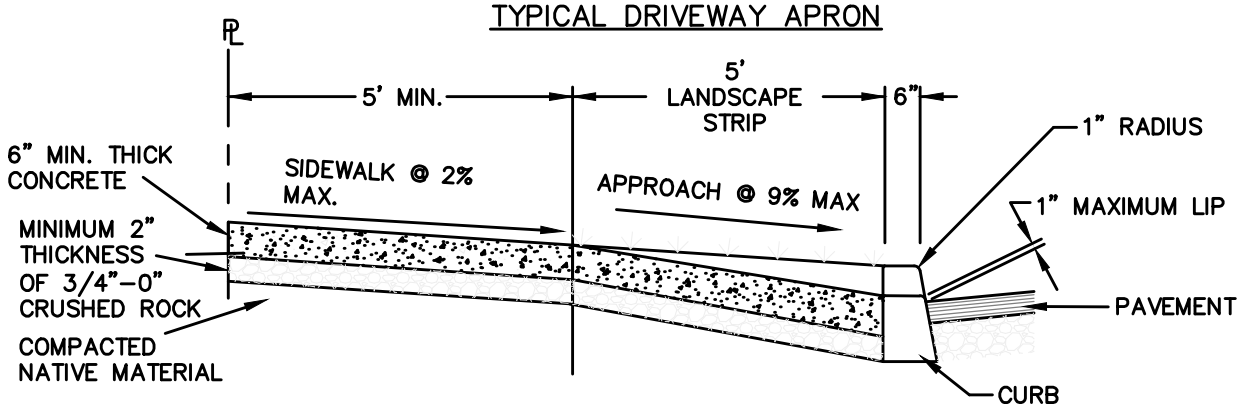

SECTION A–A

NOTES

1. LOCATION AND WIDTH TO BE APPROVED BY THE COUNTY ON A SITE SPECIFIC BASIS. PLACE A MARKER, AS INDICATED, AT THE CENTER OF THE PROPOSED DRIVEWAY FOR INITIAL INSPECTION BY THE COUNTY.
2. RESIDENTIAL DRIVEWAY WIDTH SHALL BE MIN. 12' TO 35' MAX.
3. COMMERCIAL DRIVEWAY WIDTH SHALL BE MINIMUM 28' FOR TWO LANES AND 42' FOR THREE LANES. DRIVEWAYS WIDER THAT 42' NEED TO HAVE AN APPROVED STRIPING PLAN TO DELINEATE LANES. COMMERCIAL DRIVEWAYS CAN USE D600 EVEN THOUGH THERE IS A LANDSCAPE STRIP, JUST BE SURE TO DROP THE SIDEWALK PANELS TO MEET ADA.
4. MATERIALS USED IN CONSTRUCTION SHALL CONFORM TO CURRENT ODOT/APWA STANDARD SPECIFICATIONS.
5. AT CORNER LOTS, DRIVEWAY ENTRANCES SHALL BE PLACED ON THE SECONDARY ROADWAY AND NO PORTION OF THE DRIVEWAY SHALL BE PERMITTED WITHIN 25 FEET OF THE PROPERTY CORNER OR INTERSECTION OF RIGHT-OF-WAY LINES.
6. SEE SECTION 220 FOR ACCESS SPACING BETWEEN DRIVEWAYS.
7. IF A CULVERT IS REQUIRED, INSTALL THE PIPE PER STANDARD DRAWING D250.
8. SPECIFICATIONS FOR CONCRETE AND MISC. MATERIALS USED IN CONSTRUCTION SHALL CONFORM TO CURRENT ODOT/APWA STANDARD SPECIFICATIONS. CONCRETE SHALL HAVE A MINIMUM COMPRESSIVE STRENGTH OF 3300 P.S.I. IN 28 DAYS.
9. COMMERCIAL DRIVEWAYS SHALL HAVE 6" MINIMUM THICKNESS CONCRETE WITH #4 REBAR @ 12" O.C. & ALL BARS TIED.
10. PROVIDE SIGHT DISTANCE PER SECTION 240.

REVISION	DATE	BY
REV 1	11/19	BP

DEPARTMENT OF TRANSPORTATION AND DEVELOPMENT
150 BEAVERCREEK ROAD
OREGON CITY, OR 97045

CLACKAMAS COUNTY

APPROVAL DATE: 6/1/2020 SCALE: N.T.S.

STANDARD DRIVEWAY TO CURBED COUNTY ROADS WITH LANDSCAPE STRIP

STANDARD DRAWING
D650