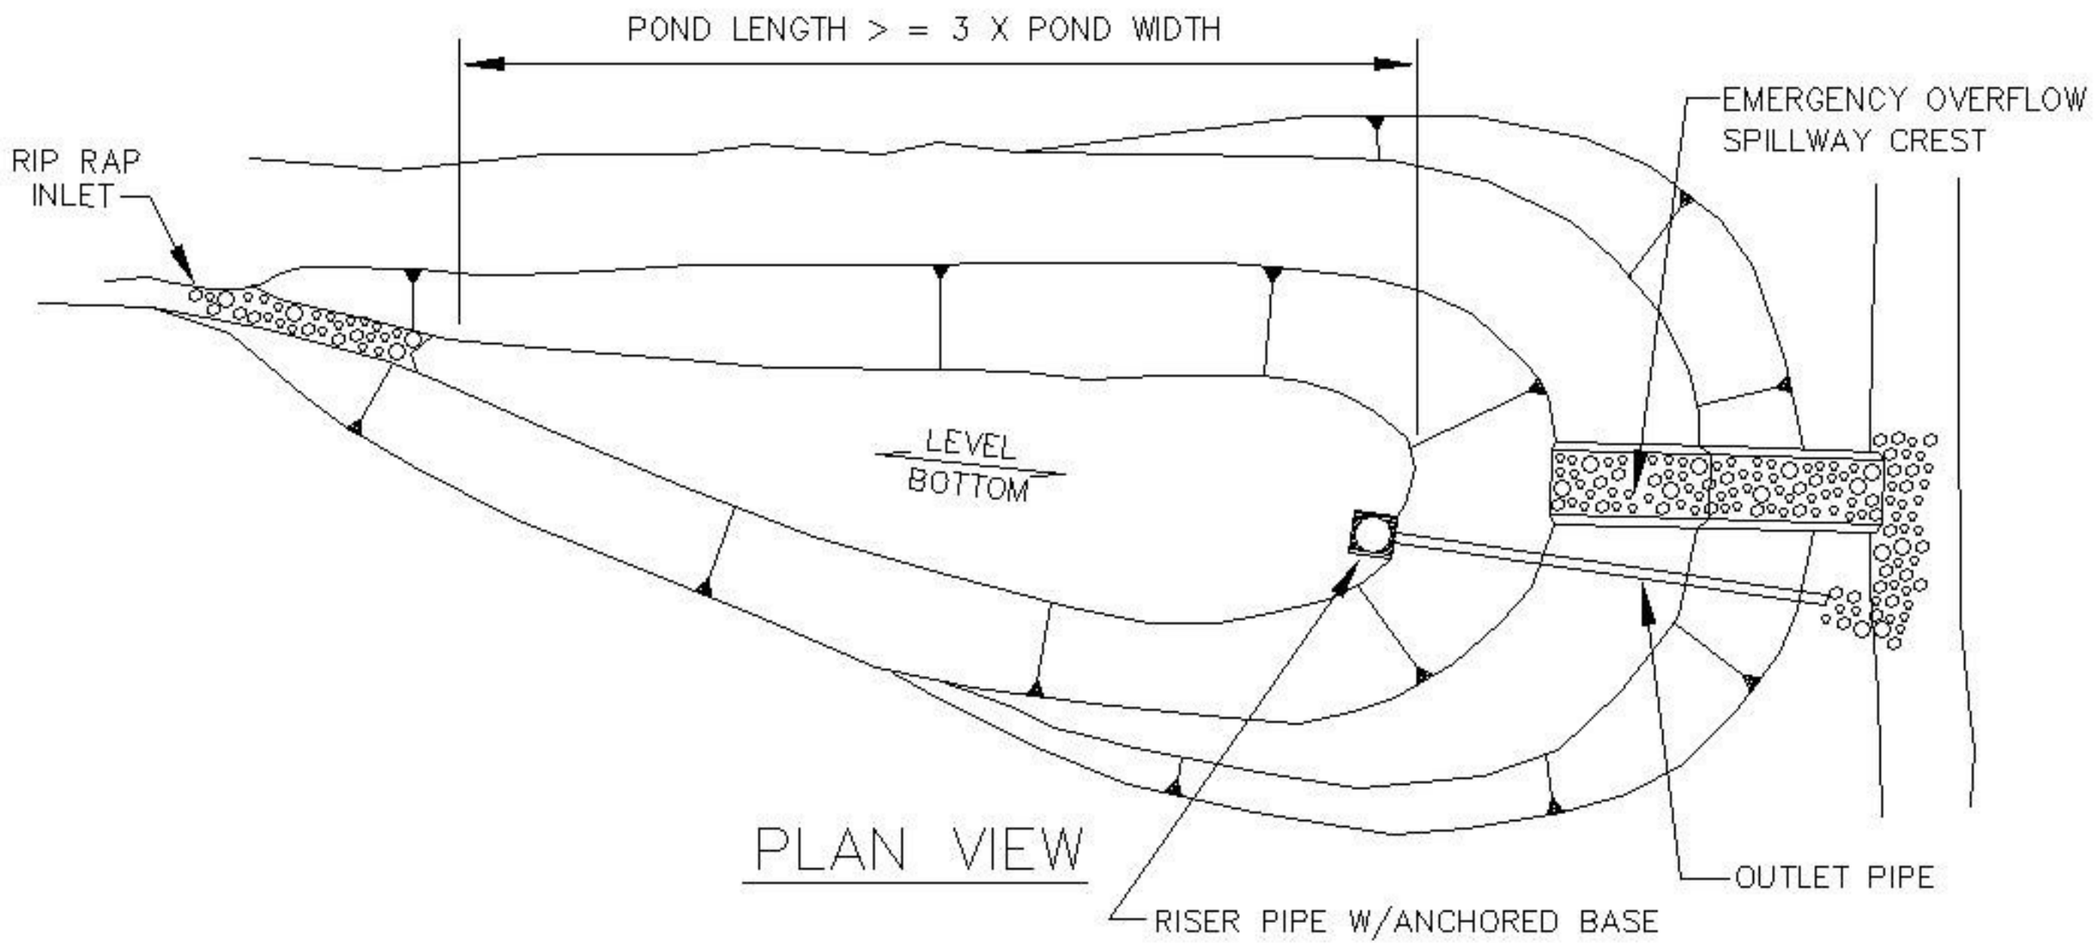

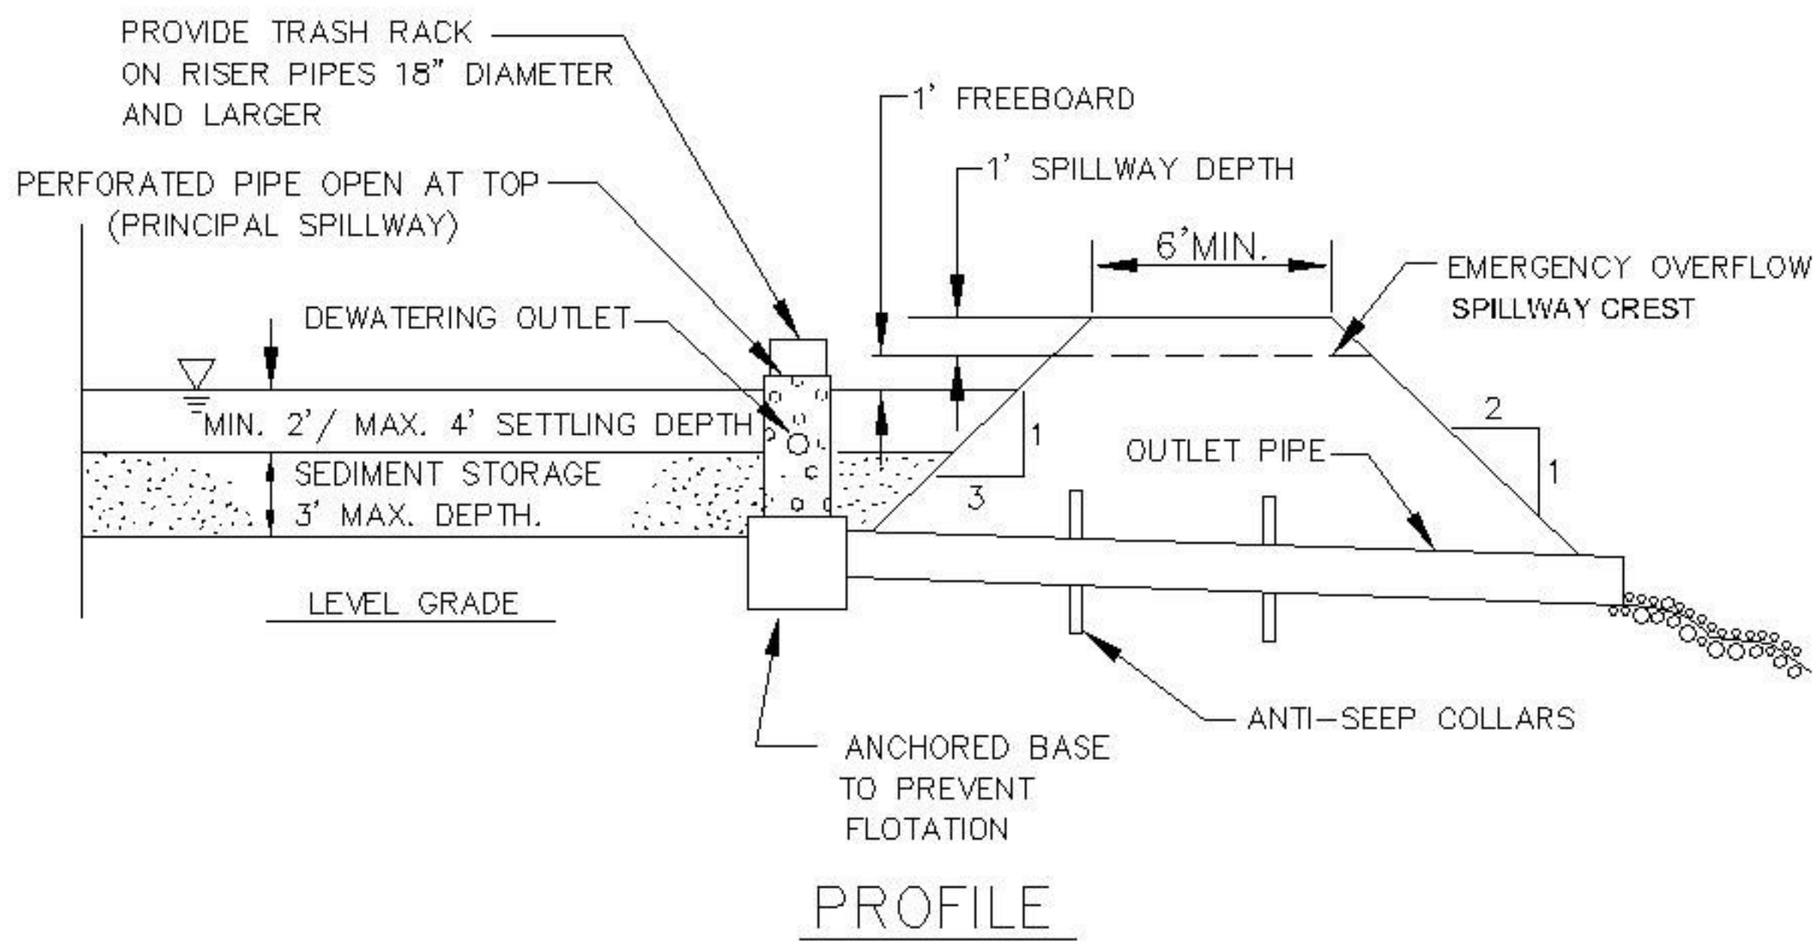

NOTE:
50' MINIMUM OF HIGHLY VEGETATED AREA AND OR SEDIMENT FENCE IS REQUIRED PRIOR TO DISCHARGING TO STREAM OR WETLAND.

SEDIMENT BASIN

DETAIL DRAWING 4-22

REVISED 01-09