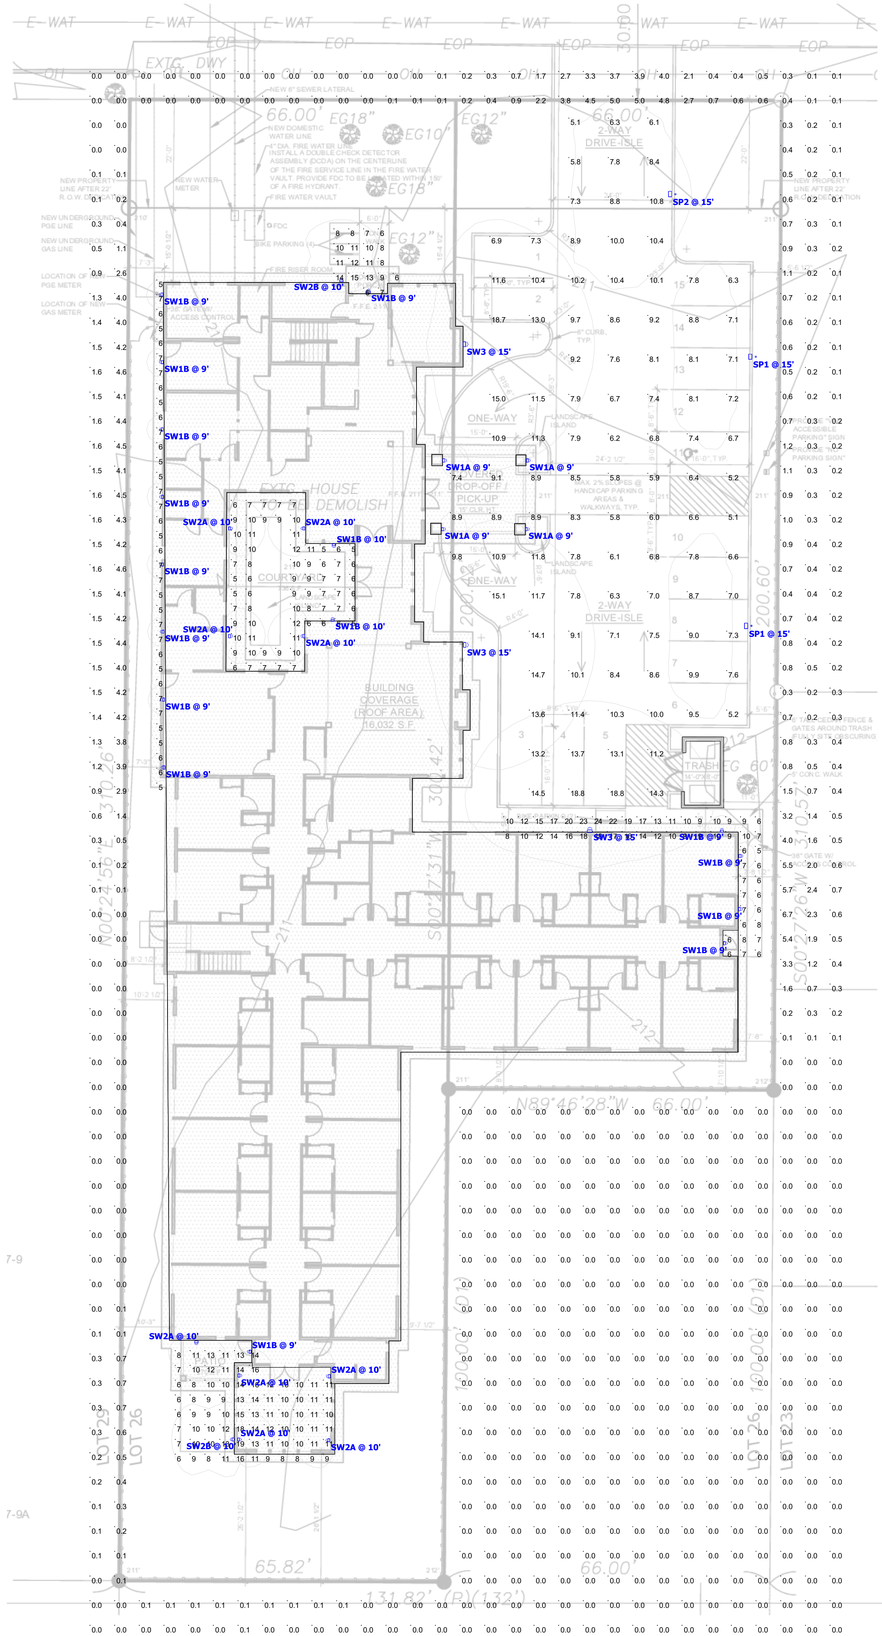

Schedule

Symbol	Label	QTY	Manufacturer	Catalog Number	Description	LLF	Wattage
	SP1	2	Lithonia Lighting	DSX0 LED P5 30K BLC MVOLT	DSX0 LED P5 30K BLC MVOLT	0.95	89
	SP2	1	Lithonia Lighting	DSX0 LED P7 30K T3M MVOLT HS	DSX0 LED P7 30K T3M MVOLT with houseside shield	0.95	166
	SW1A	4	Lithonia Lighting	WDGE2 LED P1 30K 80CRI VF	WDGE2 LED WITH P1 - PERFORMANCE PACKAGE, 3000K, 80CRI, VISUAL COMFORT FORWARD OPTIC	0.95	9.81
	SW1B	16	Lithonia Lighting	WDGE2 LED P1 30K 80CRI VW	WDGE2 LED WITH P1 - PERFORMANCE PACKAGE, 3000K, 80CRI, VISUAL COMFORT WIDE OPTIC	0.95	9.81
	SW2A	9	Lithonia Lighting	WDGE2 LED P2 30K 80CRI VF	WDGE2 LED WITH P2 - PERFORMANCE PACKAGE, 3000K, 80CRI, VISUAL COMFORT FORWARD OPTIC	0.95	14.53
	SW2B	2	Lithonia Lighting	WDGE2 LED P3 30K 80CRI VW	WDGE2 LED WITH P3 - PERFORMANCE PACKAGE, 3000K, 80CRI, VISUAL COMFORT WIDE OPTIC	0.95	22.55
	SW3	3	Lithonia Lighting	WDGE4 LED P6 70CRI RFT 30K	WDGE4 LED WITH P6 - PERFORMANCE PACKAGE, 3000K, 70CRI, FORWARD THROW OPTIC	0.95	185.23

Statistics

Description	Symbol	Avg	Max	Min	Max/Min	Avg/Min
COURTYARD	+	8 fc	12 fc	5 fc	2.4:1	1.6:1
EASE SIDEWALK	+	11 fc	24 fc	5 fc	4.8:1	2.2:1
NORTH PATIO	+	9 fc	15 fc	6 fc	2.5:1	1.5:1
OVERSPILL	+	0.4 fc	6.7 fc	0.0 fc	N/A	N/A
PARKING LOT	+	9.1 fc	18.8 fc	5.1 fc	3.7:1	1.8:1
SOUTH PATIO	+	11 fc	19 fc	6 fc	3.2:1	1.8:1
WEST SIDEWALK	+	6 fc	7 fc	5 fc	1.4:1	1.2:1

JOHNSON CREEK SENIOR LIVING
55 BED RESIDENTIAL CARE FACILITY + MEMORY CARE
7810 - 7820 SE JOHNSON CREEK BLVD
PORTLAND, OR

Date
6/18/2021
Drawing No.
SL1
Summary
LIGHTING PHOTOMETRICS

A / A2.0 *FRONT ELEVATION (SE JOHNSON CREEK BLVD)*
SCALE: 3/16" = 1'-0"

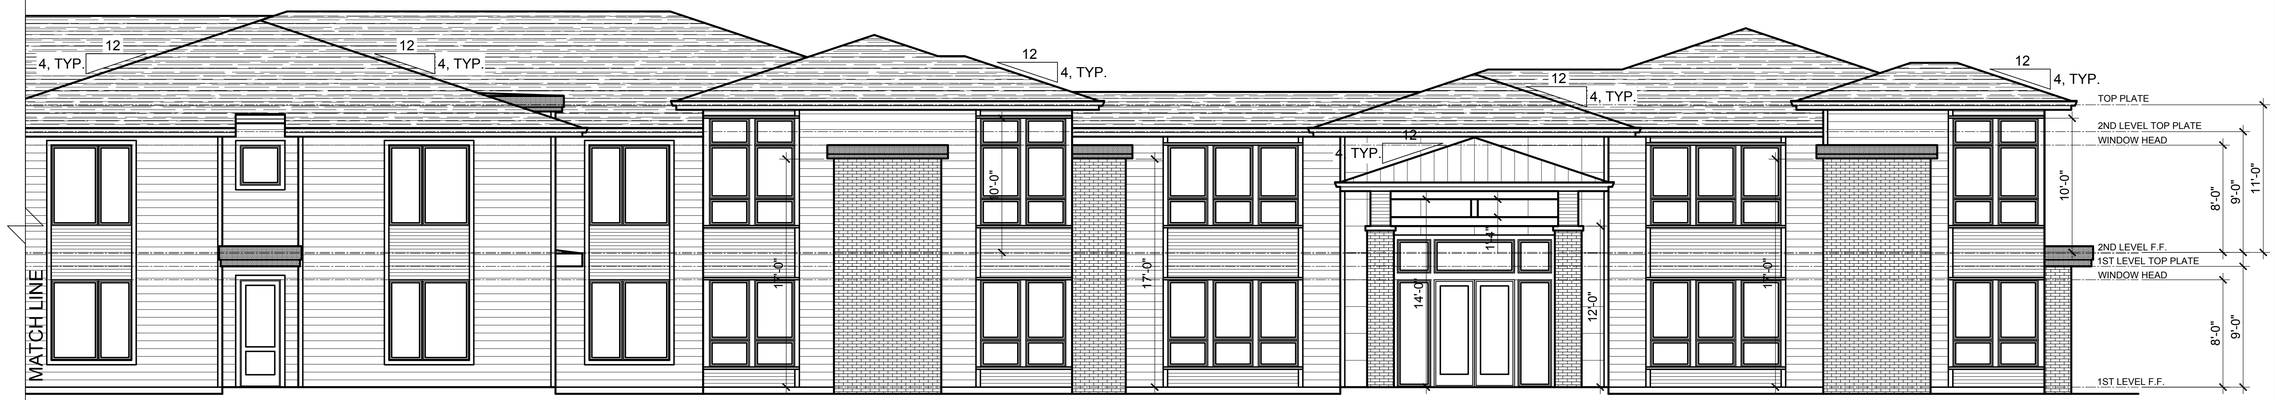

B / A2.0 *LEFT SIDE ELEVATION (EAST)*
SCALE: 3/16" = 1'-0"

REGISTERED PROFESSIONAL ENGINEER
58338PE
OREGON
SCOTT T. OGREN
RENEWAL 12/31/2022

PRELIMINARY DESIGN REVIEW SET ONLY

OGREN ENGINEERING
RESIDENTIAL AND COMMERCIAL STRUCTURES
3254 NE AINSWORTH ST
PORTLAND, OR 97211
503-281-0109
scott@ogreneng.com

DRAWN BY:	CHECKED BY:
SCALE:	ISSUE DATE:
1/4"=1'-0"	3.13.21

REVISIONS:

1		-

JOHNSON CREEK SENIOR LIVING
55 BED RESIDENTIAL CARE FACILITY + MEMORY CARE
7810 - 7820 SE JOHNSON CREEK BLVD.
PORTLAND, OREGON
EPR DESIGN

A2.0

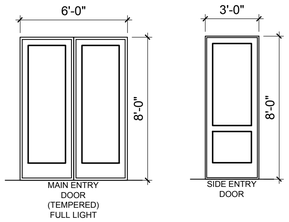

NOTES:
VERIFY ALL SIZES & ROUGH OPENINGS W/ SPECIFIC MANUFACTURER FOR ACCURACY OF DIMENSIONS & ACTUAL SIZES / REQUIREMENTS, TYP.

SEE BUILDING ELEVATIONS FOR ACTUAL OPENING DIRECTIONS OF OPERABLE DOORS & WINDOW PANELS, TYP.

ALL WINDOWS SHALL HAVE A MIN. 35 STC. RATING

SEE FLOOR PLAN FOR TEMPERED WINDOW & DOOR LOCATIONS MARKED W/ (t)

1 / A2.1 *WINDOW / DOOR DETAILS*
SCALE: 1/4" = 1'-0"

C / A2.1 *REAR ELEVATION (SOUTH)*
SCALE: 3/16" = 1'-0"

D / A2.1 *RIGHT SIDE ELEVATION (WEST)*
SCALE: 3/16" = 1'-0"

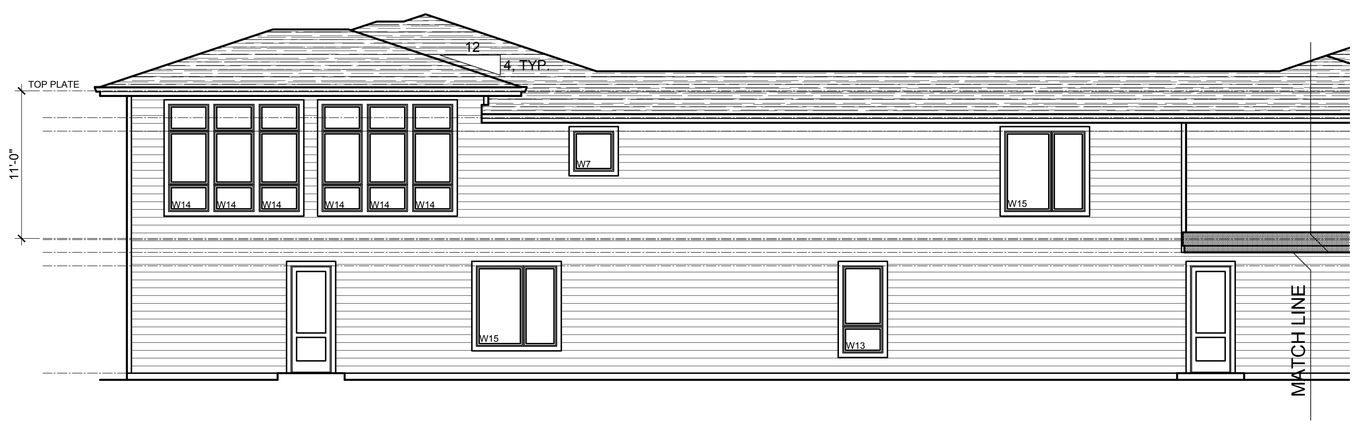

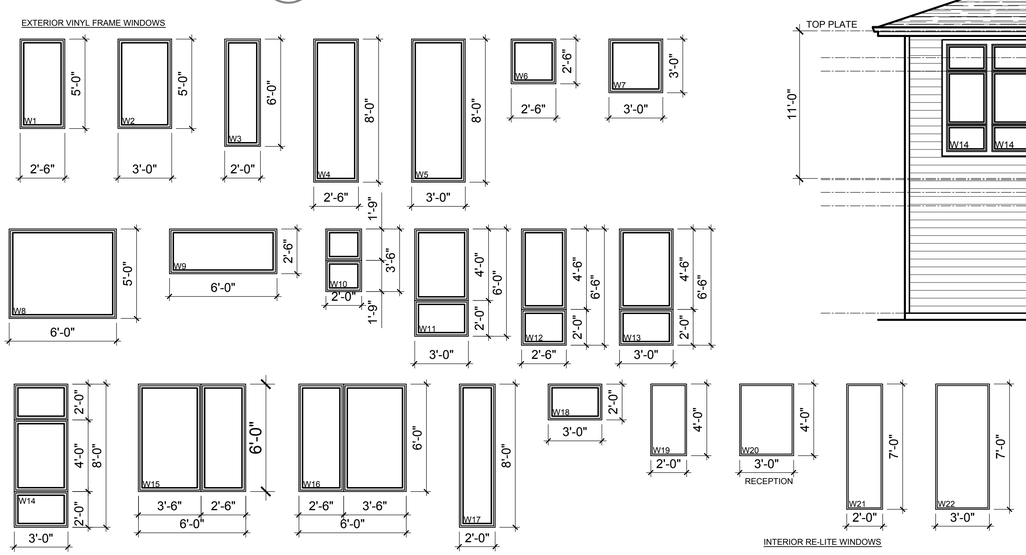

PRELIMINARY
DESIGN REVIEW
SET ONLY

REGISTERED PROFESSIONAL ENGINEER
OREGON
SCOTT T. OGREN
RENEWAL 12/31/2022

OGREN
ENGINEERING
RESIDENTIAL AND
COMMERCIAL STRUCTURES

3254 NE AINSWORTH ST
PORTLAND, OR 97211

503-281-0109
scott@ogreneng.com

DRAWN BY:	CHECKED BY:
SCALE:	ISSUE DATE:
1/4"=1'-0"	3.13.21

REVISIONS:

1		-

JOHNSON CREEK SENIOR LIVING
55 BED RESIDENTIAL CARE FACILITY + MEMORY CARE
7810 - 7820 SE JOHNSON CREEK BLVD.
PORTLAND, OREGON
EPR DESIGN

A2.1