
Preferred Development Alternative

Rhododendron Main Street

DRAFT
February 4, 2021

Prepared by:

MIG

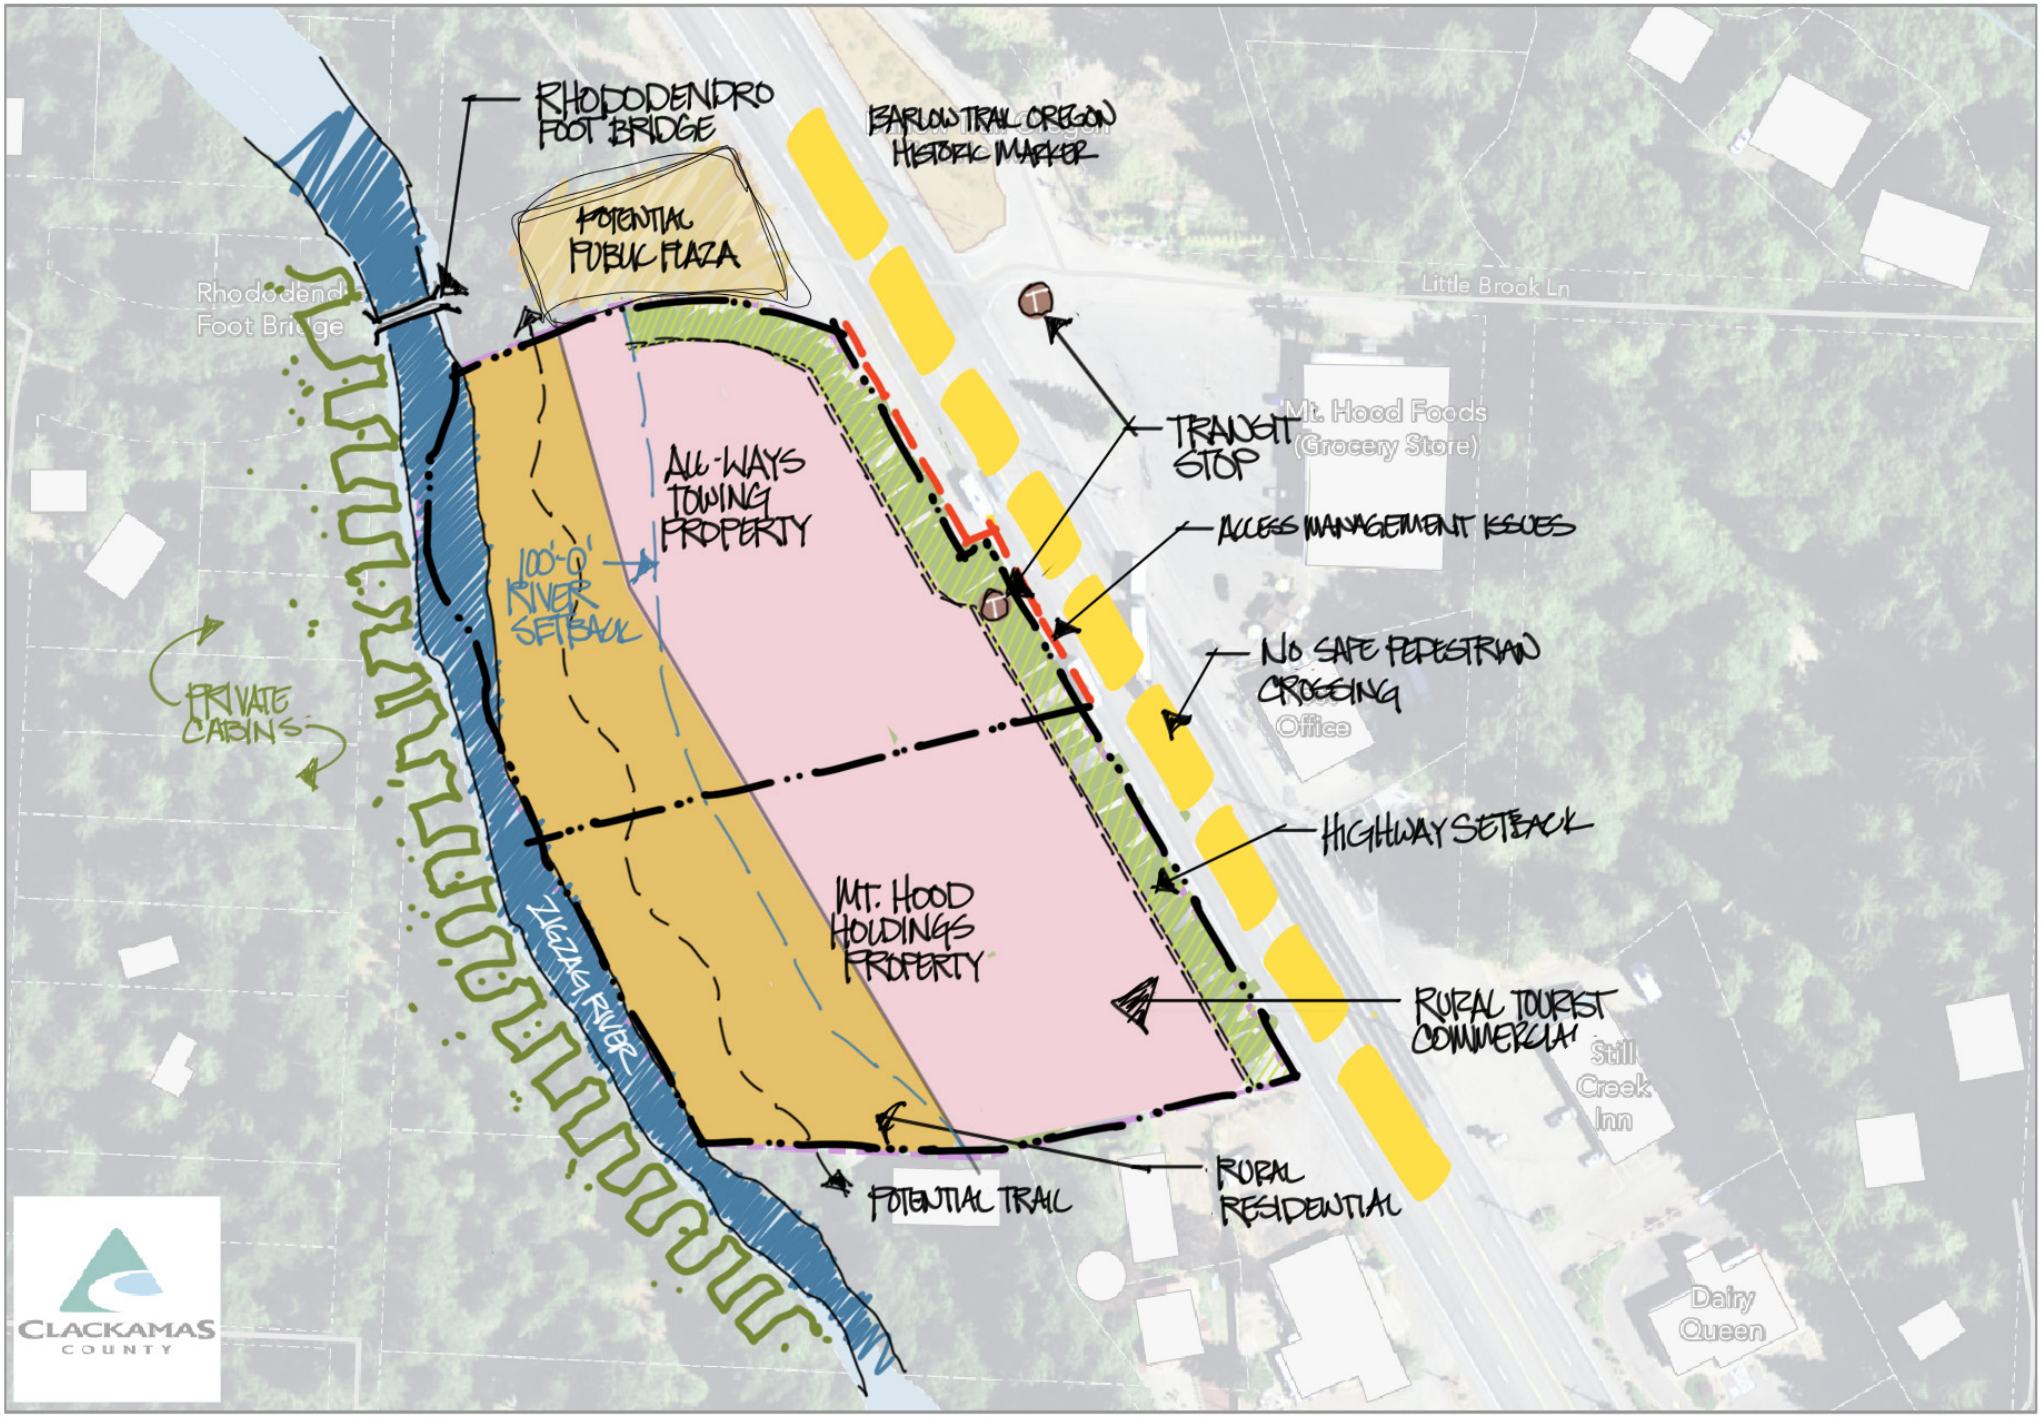

Opportunities & Challenges


Rhododendron Main Street



Draft Preferred Development Alternative

Rhododendron Main Street

MIG

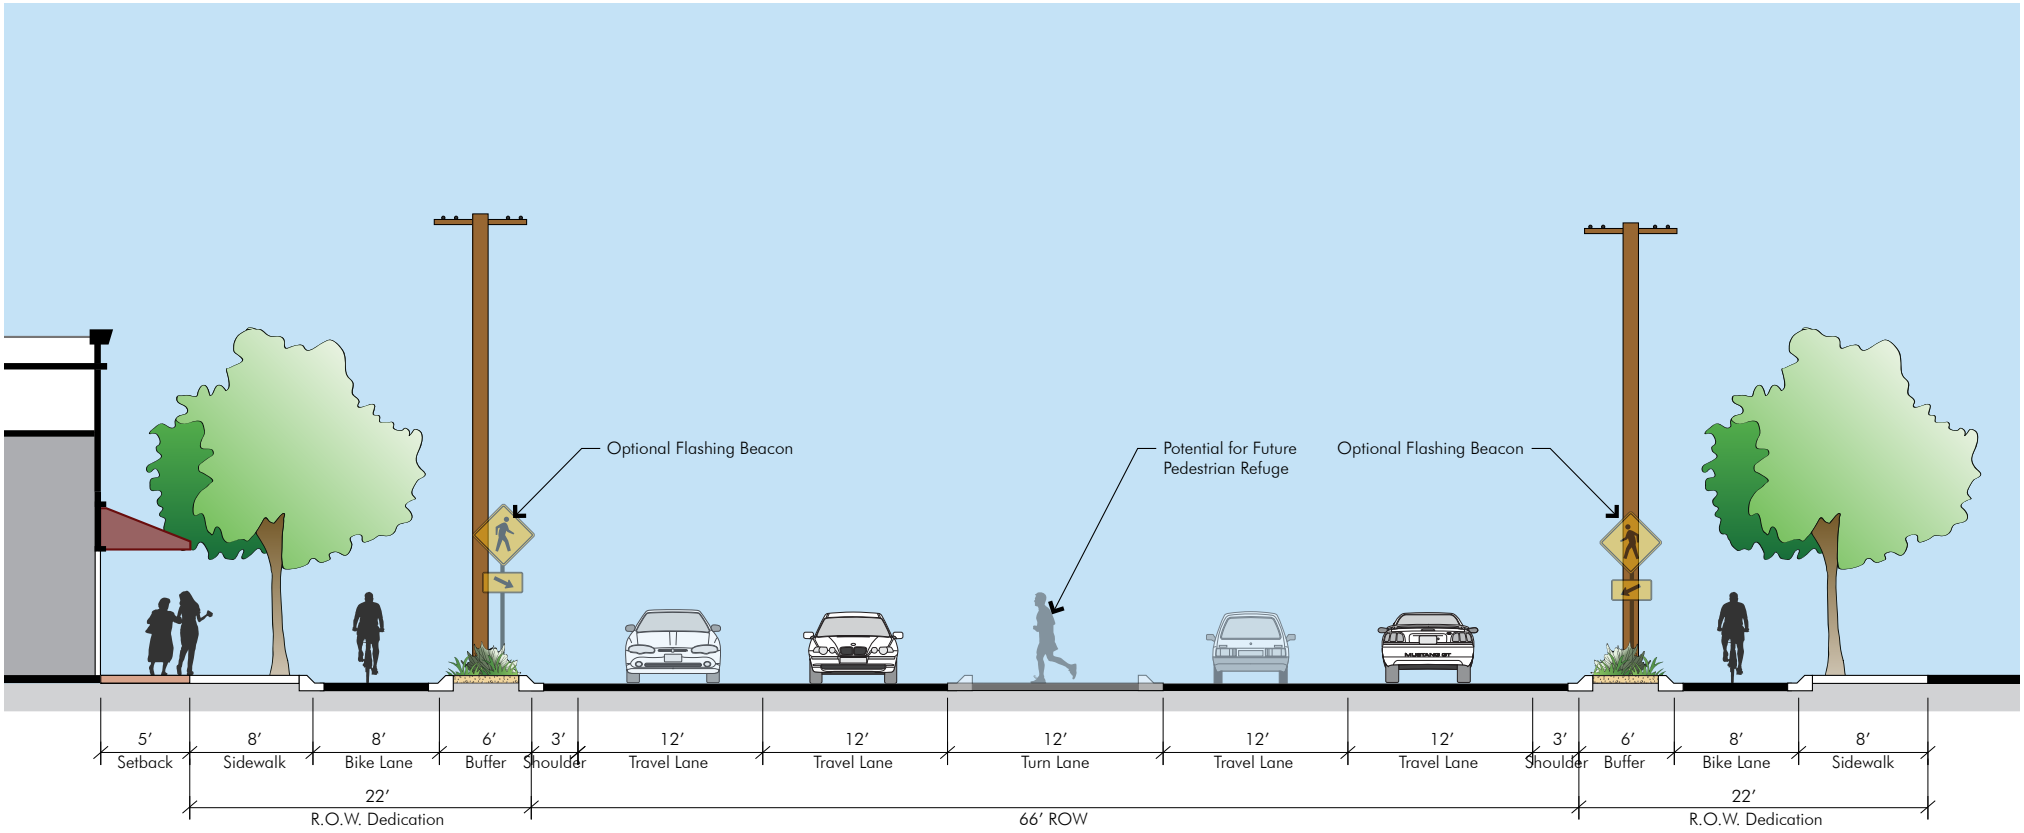

Frontage Concept: Separated Bike Path

Rhododendron Main Street

Note: Final design must be approved by ODOT